Providing and Laying 300 mm dia RCC NP-3 Class Sewer Pipe line at 17th cross, 18th cross, 8th main road, 1st cross Kargappa garden and its Sub crosses coming under Sudhamanagar service station of AEE(SW1) sub dvn.

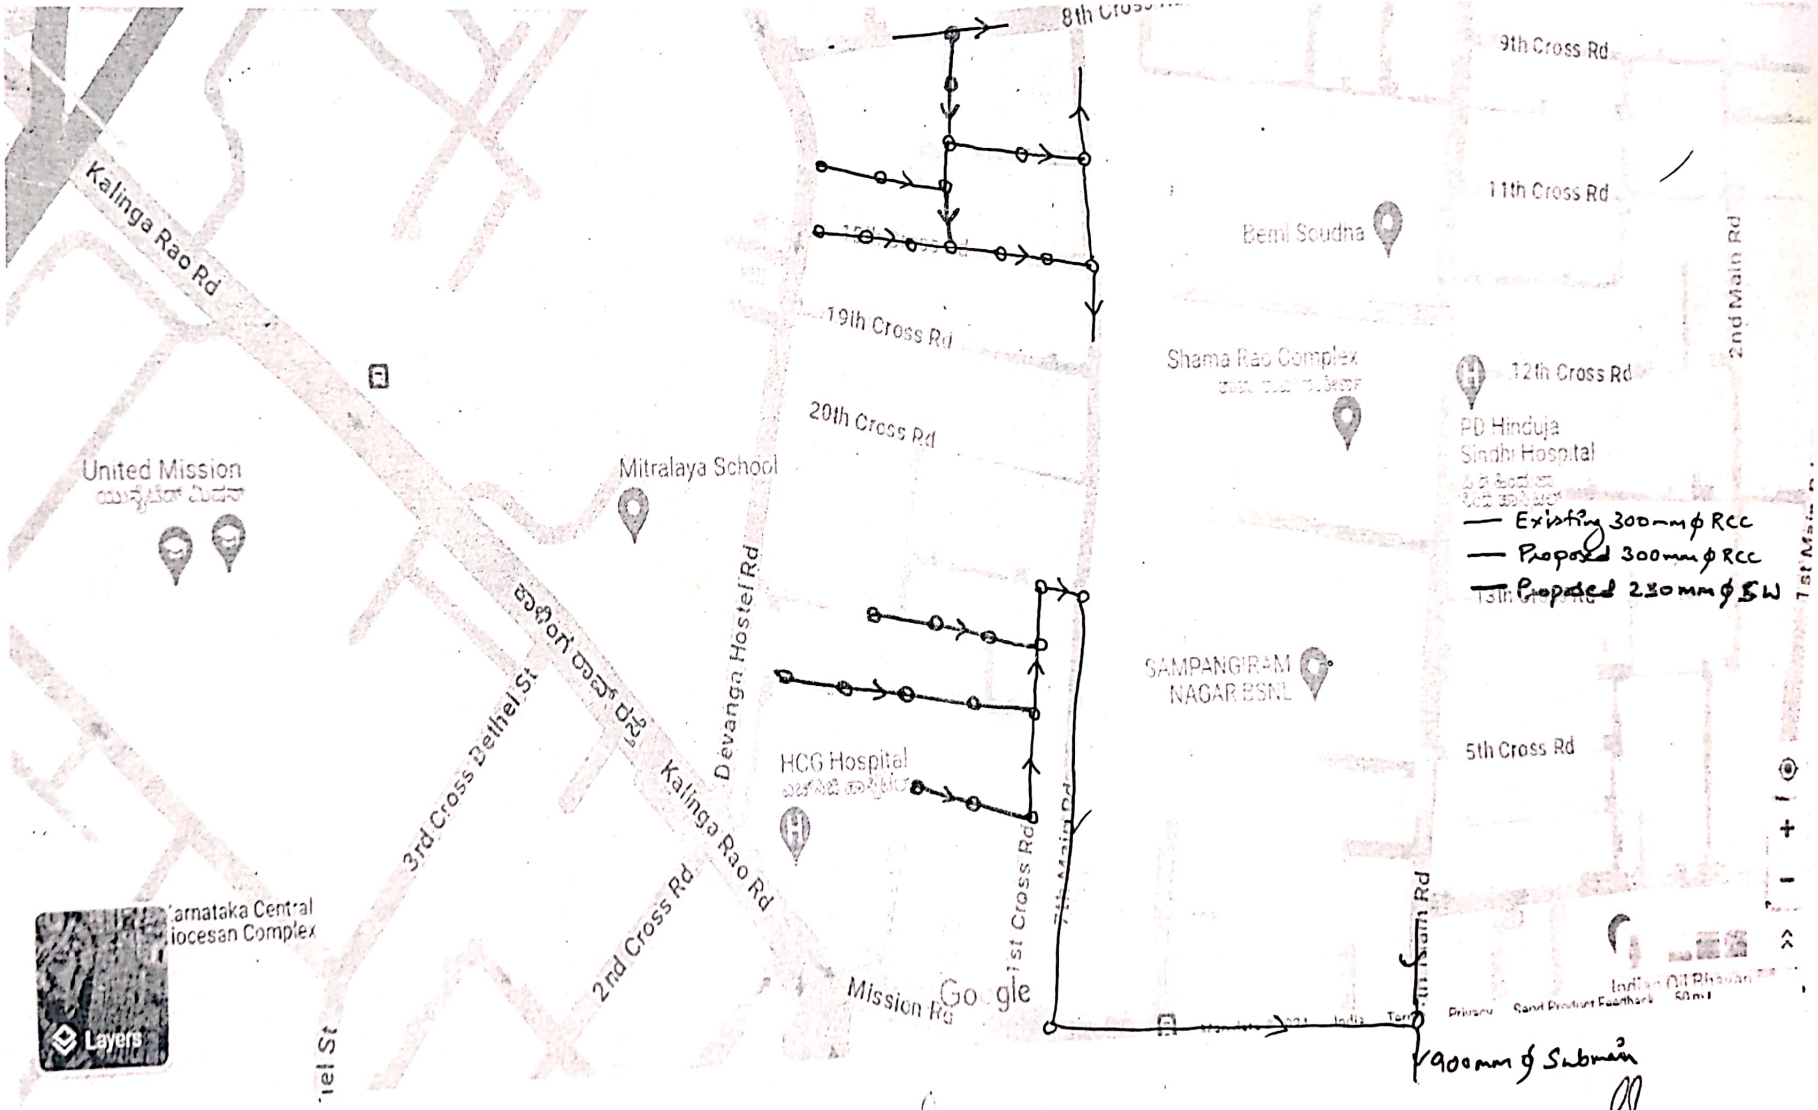

Scanned with OKEN Scanner